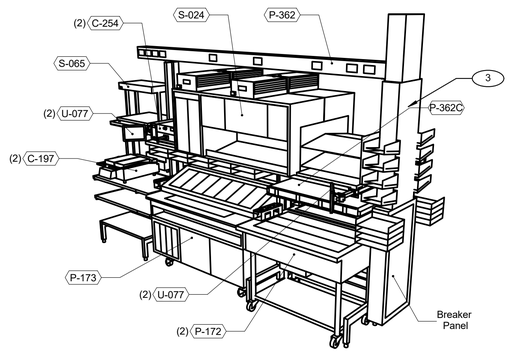

2

NOT USED 3/8" = 1'-0"

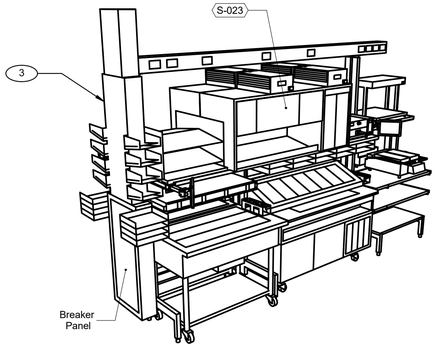

1

P-362B FLEX DUAL-LINE 3/8" = 1'-0"

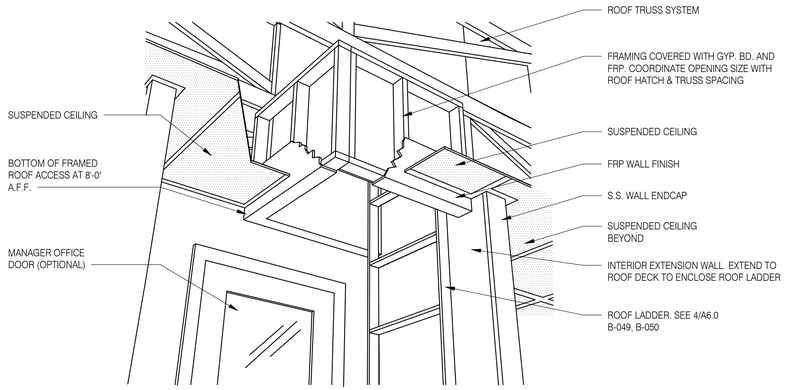

A - ROOF LADDER VIEW

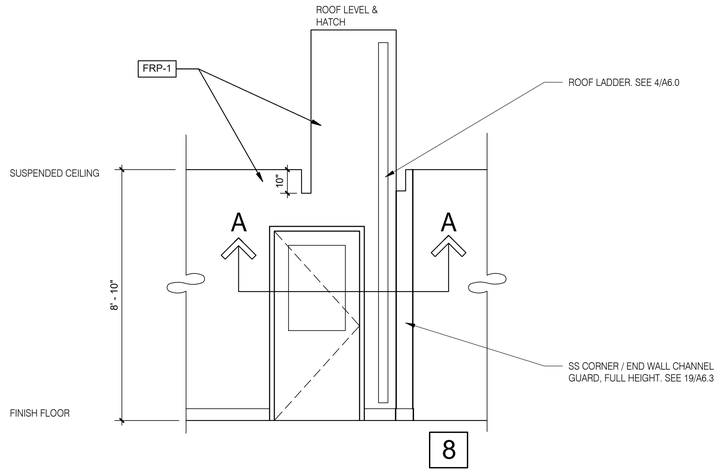

8

ROOF ACCES PASSAGEWAY 3/8" = 1'-0" | **B**

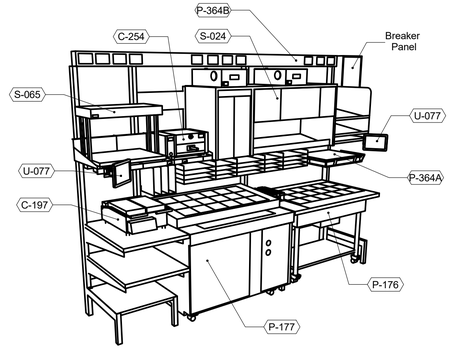

P-362A FLEX I-LINE, L-R N.T.S. | **7**

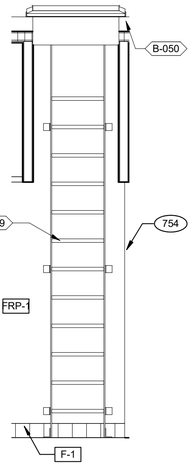

3

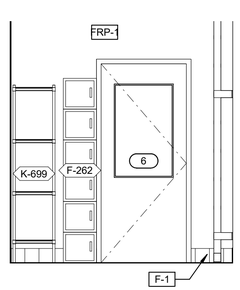

2

EMPLOYEE / STORAGE 3/8" = 1'-0"

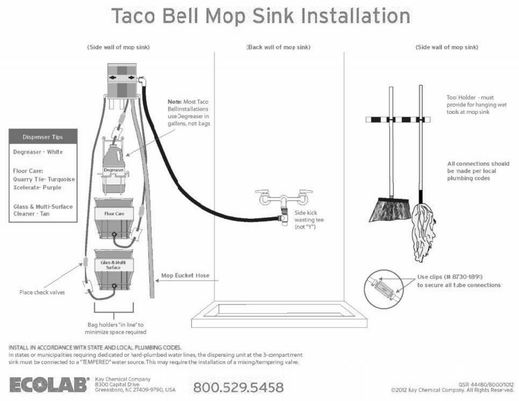

MOP SINK INSTALLATION | **C**

1. FAN MOTOR STARTERS, SURFACE MOUNTED. TYP. OF 2.
2. HOLD-UP BUTTON.
3. UTILITY CHASE.
4. TEMPERATURE SENSOR. SEE MECHANICAL DRAWINGS.

KEYNOTE | **A**

PROJECT #22204

NRD national restaurant designers
ARCHITECTS & ENGINEERS
7208 Ace Blvd. 2nd Floor Raleigh NC 27617
phone: 919.544.0087 fax: 919.544.9339
A Division of LMHT Associates

BRYAN L. JONES
REGISTERED ARCHITECT
SOUTH CAROLINA
No. 9852
05.19.22
STATE OF SOUTH CAROLINA
LMHT ASSOCIATES, P.A.
Morrisville, NC
No. C84006
REGISTERED ARCHITECTS

	DATE	REMARKS

CONTRACT DATE: 03/31/2022
BUILDING TYPE: END. MED 40
PLAN VERSION: SEPT. 2021
BRAND DESIGNER:
SITE NUMBER: 315669
ENTITY NUMBER: 458169
PA/PM:
DRAWN BY.:
JOB NO.: 22204

ENDEAVOR 2.0
SPEARS CREEK CHURCH RD
(BY LIBERTY RIDGE DRIVE)
SOUTH CAROLINA 29229

TACO BELL

ENDEAVOR 2.0
INTERIOR ELEVATIONS KITCHEN

A8.3

PLOT DATE: 5/18/2022 4:15:00 PM

C:\Users\woodDocuments\22204 Spears Creek_CWoodRR22V.rvt

CAUTION: IF THIS SHEET IS NOT 22"x34" IT IS A REDUCED PRINT