RS BOOK 3 PAGE 36

LINE & CURVE DATA

CURVE	DELTA ANGLE	RADIUS	ARC	TANGENT	CHORD	CHORD BEARING
C 1	04°59'45"	1500.00'	130.79'	65.44'	130.75'	N 39°34'23"E
C 2	09°02'00"	2000.00'	315.32'	157.99'	315.00'	N 32°33'30"E
C 3	18°56'00"	1000.00'	330.45'	166.74'	328.95'	N 37°30'30"E
C 5	25°11'30"	800.00'	351.74'	178.76'	348.92'	N 59°34'15"E
C 6	48°34'00"	500.00'	423.82'	225.58'	411.25'	N 47°53'00"E
C 7	17°36'00"	1000.00'	307.18'	154.81'	305.97'	N 32°24'00"E
C 8	20°51'00"	1500.00'	545.85'	275.98'	542.84'	N 30°46'30"E
C 9	68°59'30"	500.00'	602.07'	343.59'	566.35'	N 54°50'45"E
C 10	31°49'00"	600.00'	333.18'	171.01'	328.92'	S 74°45'00"E
C 11	18°19'15"	300.00'	200.65'	104.24'	196.93'	S 78°00'07"E
C 12	95°34'15"	100.00'	166.80'	110.23'	148.13'	N 35°03'08"E

LINE	BEARING	DISTANCE
L 1	N 64°05'31"W	315.20'
L 2	N 47°37'31"W	374.20'
L 3	N 48°07'31"W	78.20'
L 4	N 00°24'29"E	241.00'
L 6	N 46°58'30"E	190.31'
L 7	N 89°20'30"E	245.87'
L 8	N 82°50'15"E	89.17'

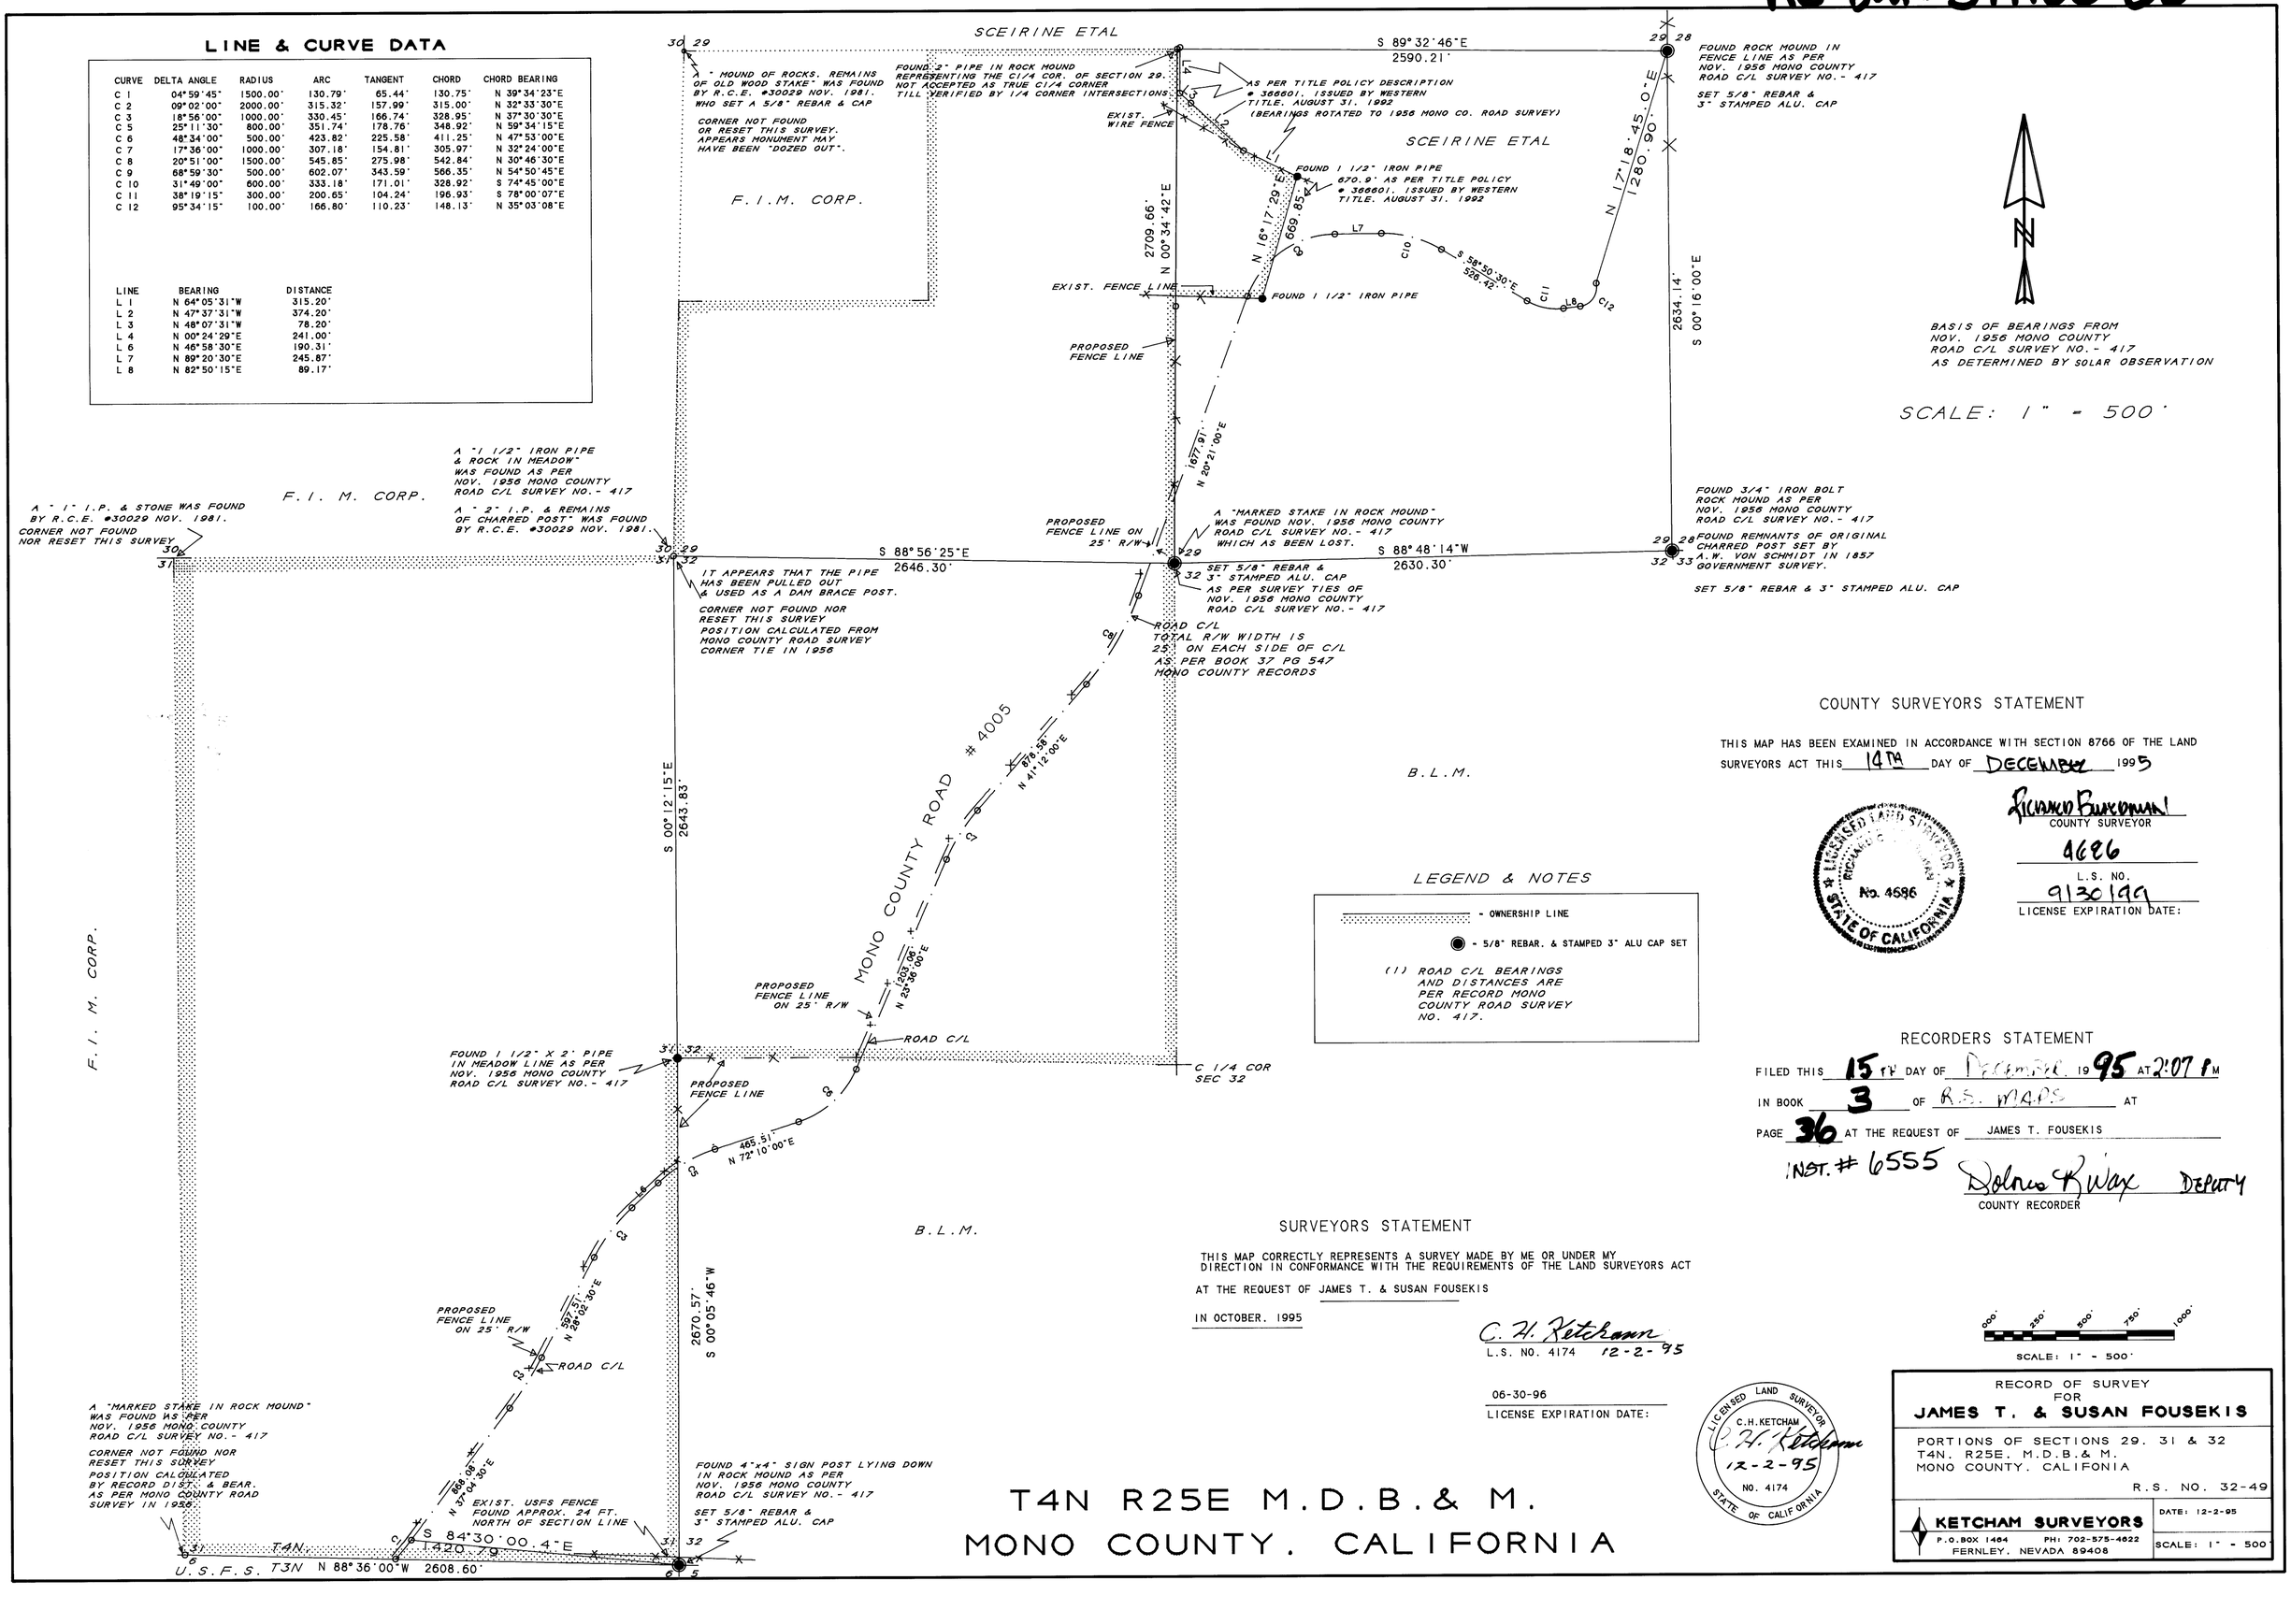

LEGEND & NOTES

- OWNERSHIP LINE
- ● - 5/8" REBAR. & STAMPED 3" ALU CAP SET

(1) ROAD C/L BEARINGS AND DISTANCES ARE PER RECORD MONO COUNTY ROAD SURVEY NO. 417.

SURVEYORS STATEMENT

THIS MAP CORRECTLY REPRESENTS A SURVEY MADE BY ME OR UNDER MY DIRECTION IN CONFORMANCE WITH THE REQUIREMENTS OF THE LAND SURVEYORS ACT AT THE REQUEST OF JAMES T. & SUSAN FOUSEKIS IN OCTOBER. 1995

C. H. Ketcham
L.S. NO. 4174 12-2-95

06-30-96
LICENSE EXPIRATION DATE:

LICENSED LAND SURVEYOR C.H. KETCHAM 12-2-95 NO. 4174 STATE OF CALIFORNIA

COUNTY SURVEYORS STATEMENT

THIS MAP HAS BEEN EXAMINED IN ACCORDANCE WITH SECTION 8766 OF THE LAND SURVEYORS ACT THIS 14TH DAY OF DECEMBER 1995

Richard Burkhart
COUNTY SURVEYOR

4686
L.S. NO.

9130199
LICENSE EXPIRATION DATE:

LICENSED LAND SURVEYOR RICHARD BURKHART No. 4686 STATE OF CALIFORNIA

RECORDERS STATEMENT

FILED THIS 15TH DAY OF December 1995 AT 2:07 PM
IN BOOK 3 OF R.S. MAPS AT
PAGE 36 AT THE REQUEST OF JAMES T. FOUSEKIS
INST. # 6555

Dolores K Wax Deputy
COUNTY RECORDER

SCALE: 1" = 500'

RECORD OF SURVEY
FOR
JAMES T. & SUSAN FOUSEKIS

PORTIONS OF SECTIONS 29. 31 & 32
T4N. R25E. M.D.B.& M.
MONO COUNTY. CALIFONIA
R.S. NO. 32-49

KETCHAM SURVEYORS
P.O.BOX 1464 PH: 702-575-4622
FERNLEY, NEVADA 89408

DATE: 12-2-95
SCALE: 1" = 500'

T4N R25E M.D.B.& M.
MONO COUNTY. CALIFORNIA