15-13

15-13

LEGEND

- o ····· COMPUTED POINT, NOTHING FOUND OR SET
- ⊠ ····· FOUND 3/4" C.I.P. STAMPED L.S. 3961
- O ····· FOUND 3/4" C.I.P. STAMPED RCE 17921 1980
- ⊙ ····· FOUND IRON SPIKE IN CONC.
- ⌀ ····· FOUND 3/4" OPEN PIPE
- ⌀ ····· SET NAIL & BRASS TAG STAMPED L.S. 4264 IN MAC. PVM'T.
- ● ····· SET 3/4" C.I.P. STAMPED L.S. 4264
- ( ) ····· RECORD PER S.D. A-11
- [ ] ····· RECORD PER R.S. 8-149

BASIS OF BEARINGS:
THE MERIDIAN OF THIS SURVEY IS TRUE NORTH BASED UPON FOUND MONUMENTS IN THE FIELD AND IS IDENTICAL TO THAT OF R.S. 11-63.

REFERENCES:
S.D. A-11
R.S. 11-63
R.S. 8-149
P.M. 2-8

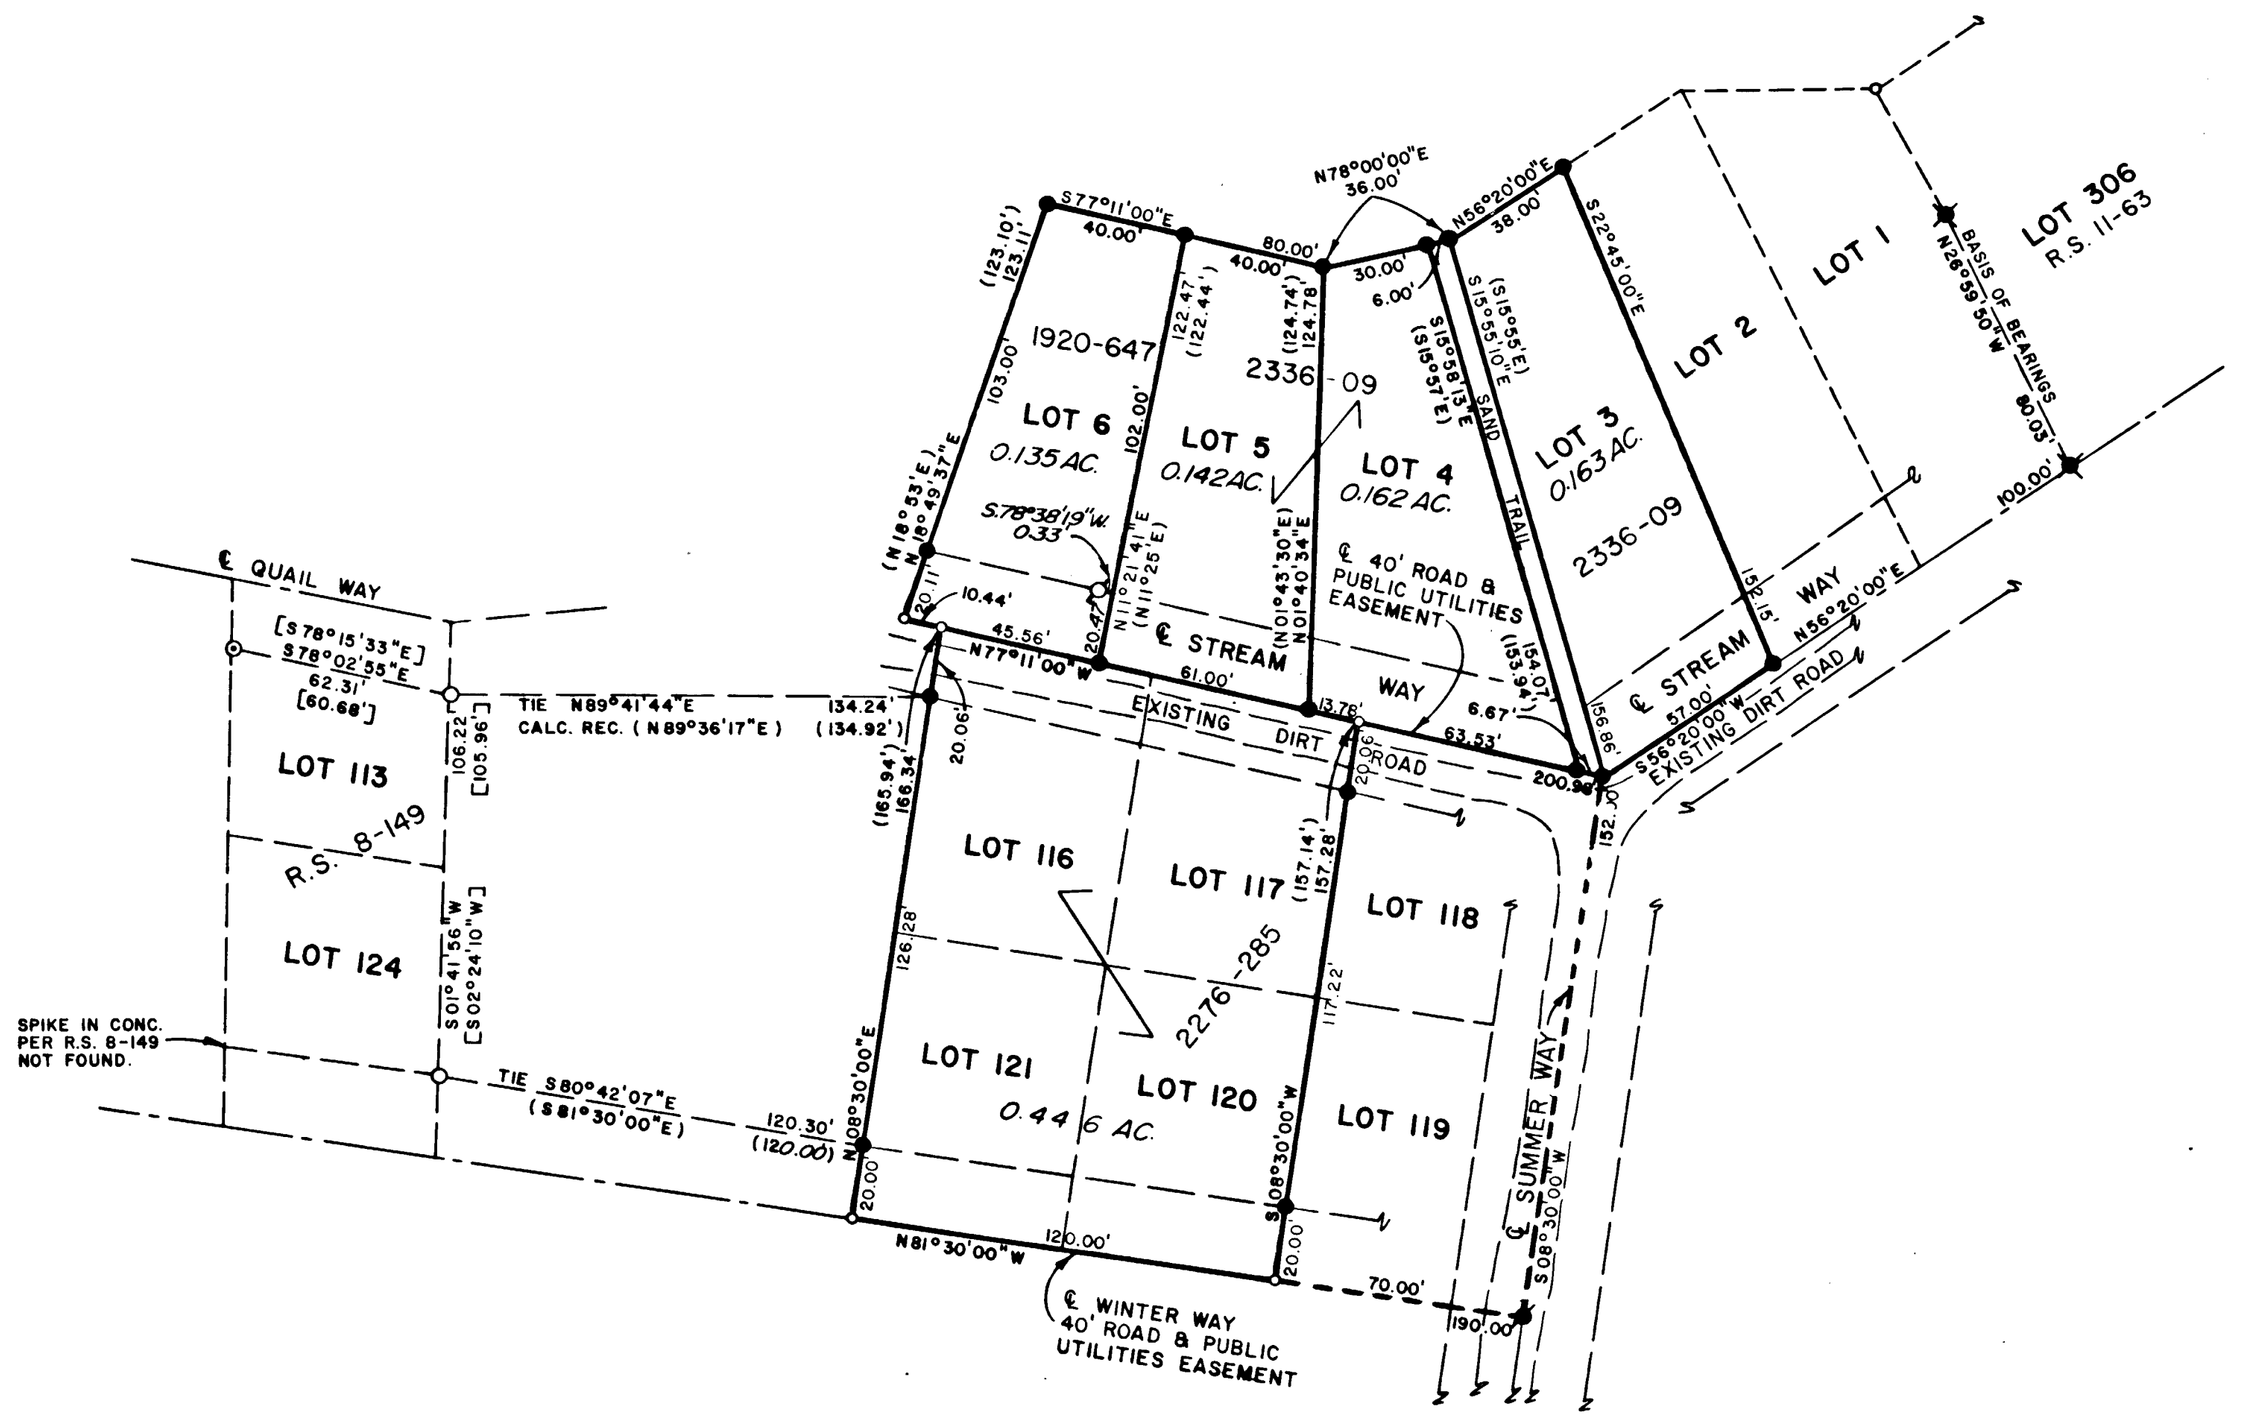

RECORD OF SURVEY

LOTS 3,4,5,6,116,117,120 AND 121 OUTINGDALE SUBDIVISION UNIT 1 PORTION OF THE S. 1/2 SECTION 23 T.9 N., R.11 E., M.D.M.

COUNTY OF EL DORADO
MARCH 1985
J. FRED LAMBERT

STATE OF CALIFORNIA
SCALE: 1" = 40'
L.S. 4264

SURVEYOR'S STATEMENT:

THIS MAP CORRECTLY REPRESENTS A SURVEY MADE BY ME, OR UNDER MY DIRECTION IN CONFORMANCE WITH THE REQUIREMENTS OF THE LAND SURVEYOR'S ACT, AT THE REQUEST OF ROBERT MELVIN CHRISTY IN OCTOBER 1984.

LICENSED LAND SURVEYOR J. FRED LAMBERT No. 4264 Exp 6/30/88 STATE OF CALIFORNIA

J. Fred Lambert
J. FRED LAMBERT
L.S. 4264

COUNTY SURVEYOR'S STATEMENT:

THIS MAP HAS BEEN EXAMINED IN ACCORDANCE WITH SECTION 8766 OF THE LAND SURVEYOR'S ACT THIS 18TH DAY OF AUGUST, 1987.

LICENSED LAND SURVEYOR JOHN P. SANDERS No. 3012 Exp 6-30-88 STATE OF CALIFORNIA SEAL AFFIXED

JOHN P. SANDERS
L.S. 3012
COUNTY SURVEYOR
COUNTY OF EL DORADO

COUNTY RECORDER'S *STATEMENT*

FILED THIS 18TH DAY OF August 1987, AT 2:24 P.M.
IN BOOK 15 OF RECORD OF SURVEYS AT PAGE 13
AT THE REQUEST OF ROBERT MELVIN CHRISTY.
DOCUMENT NO. 48969

Dorothy Carr
DOROTHY CARR
COUNTY RECORDER
COUNTY OF EL DORADO

BY: Sandra J. Bell
DEPUTY

15-13

EXISTING ASSESSOR'S PARCEL NUMBERS 46-14-18,19,27 AND 46-151-04

15-13